FilmL.A., Inc.
6255 W Sunset Blvd, 12th Floor
Hollywood, CA 90028
t: (213)977-8600 - f: (213)977-8601
www.filmla.com

Summary Information

Permit No: F00145702-G **Type of Permit:** FILMING **Release Date:** 12/06/2018

Production Company WARNER BROTHERS PICTURES

Insured Company Name WARNER BROTHERS PICTURES
Contact Phone No. 1 818-954-6000
Contact Phone No. 2
Fax
Address 3601 West Olive Avenue, Suite 800
Burbank, California 91505

Production Title TORRANCE

Type of Production Feature

Producer RAVI MEHTA

Director GAVIN O'CONNOR

1st AD JAMIE MARCHALL

Production Manager VICTOR HO

FilmL.A. Coordinator Sarah Neubauer

Location Manager WES HAGAN
Primary Phone Mobile - (818) 919-5219
Secondary Phone

Location Assistant CASEY BOYNTON RAUL ESPARZA
Primary Phone Mobile - (310) 428-7634
Secondary Phone

Fees

Posting Max	$552.00
Notification Charge	$170.00
LA CITY LANE AND STREET CLOSURE FEE	$312.00
FILMLA NON-REFUNDABLE FILM PERMIT RIDER FEE	$109.00

Total Permit Fee $1,143.00

Number of Locations 2

NOT A PERMIT

FilmL.A., Inc.
6255 W Sunset Blvd, 12th Floor
Hollywood, CA 90028
t: (213)977-8600 - f: (213)977-8601
www.filmla.com

Summary Information — Location

Permit Number	F00145702-G	**Location Manager**	WES HAGAN
Production Company	WARNER BROTHERS PICTURES	Primary Phone	Mobile - (818) 919-5219
Insured Company	WARNER BROTHERS PICTURES	Secondary Phone	
Production Title	TORRANCE		

Location Address 3533 S Denison Ave, Los Angeles, CA, 90731

Location Type Private Residence

Prep Dates 12/5/2018 - 12/5/2018 07:00 - 19:00 1 day

Film Dates 12/6/2018 - 12/7/2018 07:00 - 04:00 1 day

Strike Dates 12/7/2018 - 12/7/2018 04:00 - 19:00

Open or Closed to the Public Closed

Generic Conditions

*LA CITY AND/OR LA COUNTY FIRE CHECKLIST ATTACHED TO FINAL PERMIT. THE PERMITTEE IS RESPONSIBLE FOR COMPLETING CHECKLIST PRIOR TO FILMING ACTIVITY AT THIS LOCATION. NON COMPLIANCE MAY RESULT IN ASSIGNMENT OF A FIRE OFFICER.
Community Survey Obtained
Equipment staging and vehicles may park on one side of the street only.
It is the responsibility of the permittee to be aware of Special Condition areas, which are excluded from this grid location. A complete list of Special Condition areas can be found at www. Filmla.com
May not interfere with filming activities of production companies in possession of location-specific permits, previously scheduled special events, or existing construction projects.
Must Maintain 5' Clearance on Sidewalks/Walkways
Must maintain local/emergency access
No cast or crew parking on area streets
No interference with merchant activity.
No interference with vehicular or pedestrian traffic
No Parking in handicap spaces at anytime.

Please see attached document Denison Ave (closure) btwn 34th St & 36th St - Torrance.pdf

Equipment on Location

Type	Quantity
5 or 10 ton trucks	12
Cast/Crew vehicles	95
Catering Truck	2
Condors	1

Personnel on Location

Type	Quantity
Cast	5
Crew	100
Off-Duty/Retired LAPD Officer(s)	2
Spot Check	1

NOT A PERMIT

FilmL.A., Inc.
6255 W Sunset Blvd, 12th Floor
Hollywood, CA 90028
t: (213)977-8600 - f: (213)977-8601
www.filmla.com

Summary Information — Location

Permit Number F00145702-G
Production Company WARNER BROTHERS PICTURES
Insured Company WARNER BROTHERS PICTURES
Production Title TORRANCE

Location Manager WES HAGAN
Primary Phone Mobile - (818) 919-5219
Secondary Phone

Cranes	1
Cube Trucks	4
Generator	2
Honey Wagons	4
Motor Homes	4
Picture vehicles	1
Portable restrooms	2
Scissor Lifts	1
Stakebed Trucks	4
Trailers	4
Vans	6

Filming Activities Atmospheric Smoke Effects; Drive by; Drive ups & away; Equipment on property; Equipment on sidewalk, in curb lane & across street; Exterior Dialogue; Interior Dialogue; Intermittent pedestrian control; Intermittent traffic control - 2 minutes standard;

Jurisdiction **Political:** Los Angeles City - Council District 15 **Police:** Los Angeles Police Department **Fire:** Los Angeles City

Thomas Guide **Page:** 854 **Grid:** B2

Approvals

LOS ANGELES CITY POLICE DEPARTMENT	Gabriel Aleman
FILML.A. CLOSURES	Yulizza Ramirez
LOS ANGELES CITY DEPARTMENT OF PUBLIC WORKS	Vanessa Martin

Coordinator Note spot check approved per inspector Owens 12/3

Coordinator Note Rider G releases location

Parking

Base Camp Location Type : Other Location — Cabrillo Way Marina Lots F & G Miner St., San Pedro, CA, 90731

Crew Parking Location Type : Other Location — Cabrillo Way Marina Lots F & G Miner St., San Pedro, CA, 90731

Parking Notes
Base Camp at Cabrillo Way Marina Lots F & G 11/30/18, 12/1/18 to 12/14/18 .
Base Camp on Signal Street in front of Warehouse 57, not to block street or pass

NOT A PERMIT

FilmL.A., Inc.
6255 W Sunset Blvd, 12th Floor
Hollywood, CA 90028
t: (213)977-8600 - f: (213)977-8601
www.filmla.com

Summary Information — Location

Permit Number	F00145702-G	**Location Manager**	WES HAGAN
Production Company	WARNER BROTHERS PICTURES	Primary Phone	Mobile - (818) 919-5219
Insured Company	WARNER BROTHERS PICTURES	Secondary Phone	
Production Title	TORRANCE		

over to Warehouse 58Alta Sea on 12/3/18 12/4/18. Base camp fees (12/1/18 - 12/14/18) at both locations have been paid in original Permit F00143072.

Posting "No Parking" signs
B/S W 36TH ST., S KERCKHOFF AV. - S PACIFIC AV.
B/S S DENNISON AV., W 34TH ST. - W 36TH ST.
E/S S KERCKHOFF AV., W 36TH ST. - NORTH 200'
TRUCKS OVERNIGHT

Approximate Footage more than 1800 **Log Number** 224744

Date(s) 12/5/2018 to 12/7/2018 **Time(s)** 00:00 to 00:00

Lane / Full Closure FULL CLOSURE DENNISON AV., W 34TH ST. - W 36TH ST.
CONTINUOUS FROM 07:00 ON 12-6-18 TO 04:00 ON 12-7-18

Approximate Footage 301 - 600

Date(s) 12/6/2018 to 12/7/2018 **Time(s)** 07:00 to 04:00

NOT A PERMIT

FilmL.A., Inc.
6255 W Sunset Blvd, 12th Floor
Hollywood, CA 90028
t: (213)977-8600 - f: (213)977-8601
www.filmla.com

Summary Information — Location

Permit Number	F00145702-G	**Location Manager**	WES HAGAN
Production Company	WARNER BROTHERS PICTURES	Primary Phone	Mobile - (818) 919-5219
Insured Company	WARNER BROTHERS PICTURES	Secondary Phone	
Production Title	TORRANCE		

Location Address W MacArthur Av., N Gaffey Pl. - N Grand Av., San Pedro, 90731

Location Type Street

Film Dates 12/7/2018 - 12/8/2018 17:00 - 05:00 1 day

Open or Closed to the Public Open

Generic Conditions
Community Survey Obtained
It is the responsibility of the permittee to be aware of Special Condition areas, which are excluded from this grid location. A complete list of Special Condition areas can be found at www. Filmla.com
May not interfere with filming activities of production companies in possession of location-specific permits, previously scheduled special events, or existing construction projects.
Must Maintain 5' Clearance on Sidewalks/Walkways
Must maintain local/emergency access
No cast or crew parking on area streets
No interference with merchant activity.
No interference with vehicular or pedestrian traffic
No Parking in handicap spaces at anytime.
Number of uniformed officers listed on the permit is a minimum requirement. Permittee remains responsible for deploying a sufficient number of uniformed officers to provide traffic and crowd control to ensure the safety of the film crew and the public.

Equipment on Location

Type	Quantity
5 or 10 ton trucks	2
Generator	1
Picture vehicles	5
Stakebed Trucks	2
Vans	2

Personnel on Location

Type	Quantity
Cast	2
Crew	20
Off-Duty/Retired LAPD Officer(s)	2

Filming Activities Camera in car; Car-to-Car; Drive by; Drive ups & away; Driving shots; Equipment on sidewalk, in curb lane & across street; Exterior Dialogue; Exterior establishing shots; Exterior motion without sound; Intermittent pedestrian control; Intermittent traffic control - 2 minutes standard; Wetdown;

Jurisdiction **Political:** Los Angeles City - Council District 15 **Police:** Los Angeles Police **Fire:** Los Angeles City

NOT A PERMIT

FilmL.A., Inc.
6255 W Sunset Blvd, 12th Floor
Hollywood, CA 90028
t: (213)977-8600 - f: (213)977-8601
www.filmla.com

Summary Information — Location

Permit Number	F00145702-G	**Location Manager**	WES HAGAN
Production Company	WARNER BROTHERS PICTURES	Primary Phone	Mobile - (818) 919-5219
Insured Company	WARNER BROTHERS PICTURES	Secondary Phone	
Production Title	TORRANCE		

	Department	
Approvals	LOS ANGELES CITY POLICE DEPARTMENT	Gabriel Aleman

Coordinator Note Rider G releases location

Parking

Base Camp Location Type : Other Location	Cabrillo Way Marina Lots F & G Miner St., San Pedro, CA, 90731	**Crew Parking** Location Type : Other Location	Cabrillo Way Marina Lots F & G Miner St., San Pedro, CA, 90731

Parking Notes

Base Camp at Cabrillo Way Marina Lots F & G 11/30/18, 12/1/18 to 12/14/18 . Base Camp on Signal Street in front of Warehouse 57, not to block street or pass over to Warehouse 58Alta Sea on 12/3/18 12/4/18. Base camp fees (12/1/18 - 12/14/18) at both locations have been paid in original Permit F00143072.

NOT A PERMIT

Permit #F00145702G

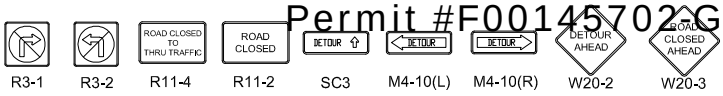

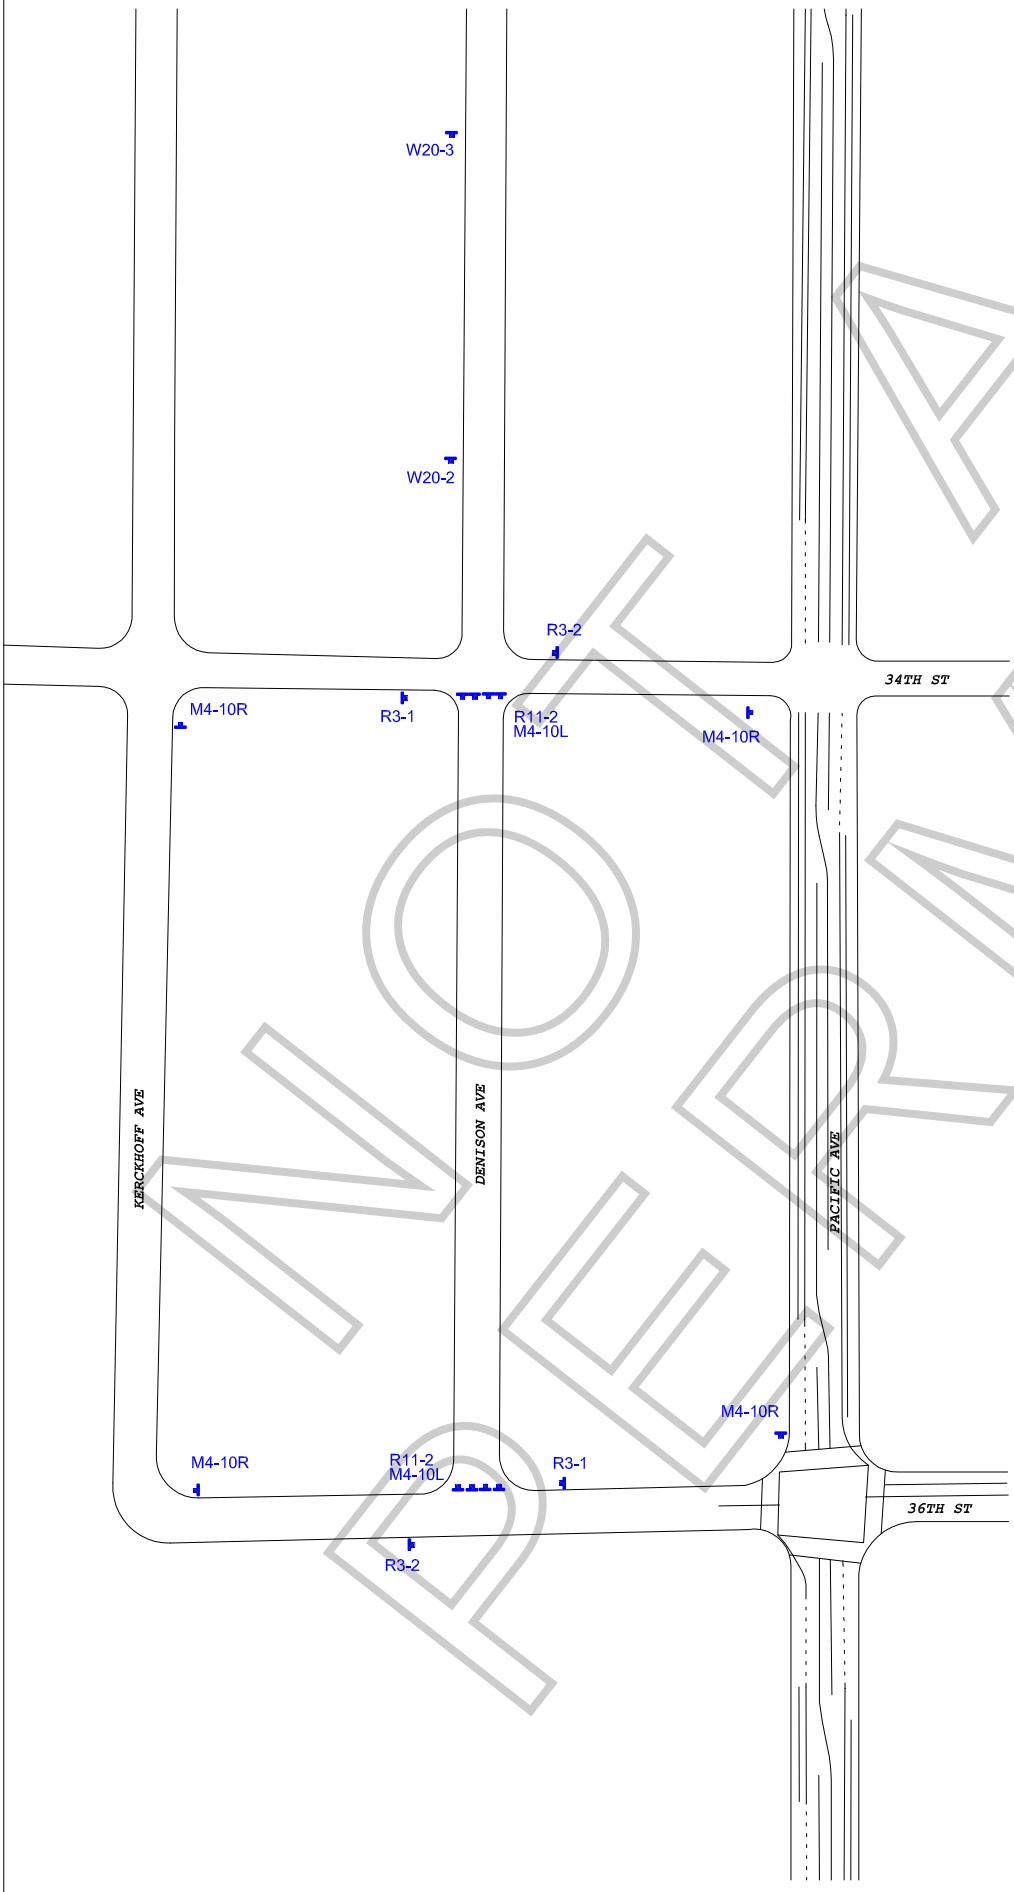

Ⓢ TRAFFIC SIGNAL

● TRAFFIC CONE

TYPE I W/ SIGN

FLASHING ARROW SIGN (FAS)

ALL TRAFFIC CONTROL WILL BE INSTALLED TO MEET OR EXCEED THE LATEST CA-MUTCD MINIMUM REQUIREMENTS

N

WORK ZONE TRAFFIC CONTROL PLAN GENERAL NOTES

1. DATE/TIME: 12-6-18 FROM 07:00 HOURS TO 12-7-18 04:00 HOURS.

2. ALL SIGNING, STRIPING, AND TRAFFIC CONTROL DEVICES SHALL CONFORM TO THE (CURRENT) STATE OF CALIFORNIA DEPARTMENT OF TRANSPORTATION (CALTRANS) STANDARD PLANS AND STANDARD SPECIFICATIONS, CALIFORNIA MUTCD, AND ANY ADDENDUMS THERETO, AND AS SHOWN ON THESE PLANS, SYMBOLS AND ABBREVIATIONS USED ARE SHOWN ON CALTRANS STANDARD PLANS.
3. THERE WILL BE NO INTERFERENCE WITH TRAFFIC SIGNALS OR CROSSWALKS.
4. CONES WILL BE 28" MINIMUM HEIGHT AND HAVE REFLECTORIZED SLEEVES FOR NIGHT WORK.
5. POLICE WILL DIRECT TRAFFIC IF NECESSARY.

TCP FOR: TORRANCE

LOCATION: FULL CLOSURE OF DENISON AVE FROM 34TH TO 36TH ST. SAN PEDRO, CALIFORNIA

CONTACT: TIM BALLOU
OFFICE# 213-763-9000
JACK TATE
PH# 760-413-6007

JCL TRAFFIC SERVICES
(213) 622-9775
C31-CA Lic # 805357

DATE	REVISIONS	DRAFTER: MARIO MENJIVAR
		SCALE: N.T.S.
		FILM LA:

NOT A PERMIT